JEWISH FEDERATION OF SARASOTA-MANATEE
EVENT CENTER
RENOVATION AND ADDITION
582 McINTOSH RD, SARASOTA, FL 34232

ARCHITECTURE • PLANNING • INTERIOR DESIGN
FleischmannGarcia
1 TAMPA CITY CT.
TAMPA, FLORIDA 33602
PHONE (813) 221-6600
FAX (813) 221-6994
REGISTRATION NUMBER AA C000173

24 ITER PARK AVENUE, SUITE 100
HOUSTON, TEXAS 77066
PHONE (713) 725-8000
FAX (713) 725-5900

1 SAFETY HARBOR CIRCLE
SAFETY HARBOR, FLORIDA 34695
PHONE (727) 725-8000
FAX (727) 725-5900

5067 CATTLEDEN AVENUE, SUITE 6
SARASOTA, FLORIDA 34233
PHONE (941) 342-0291
FAX (941) 342-0293

THIS DESIGN AND DRAWING IS THE SOLE PROPERTY OF FLEISCHMANNGARCIA, NO PART OF THIS WORK MAY BE REPRODUCED WITHOUT PRIOR WRITTEN PERMISSION FROM FLEISCHMANNGARCIA

I CERTIFY TO THE BEST OF MY KNOWLEDGE THAT THESE DRAWINGS COMPLY WITH ALL RELEVANT BUILDING CODES

This item has been electronically signed and sealed by Jeffrey Fleischmann, AIA on the date adjacent to the sealed image. Printed copies of this document are not considered signed and sealed and the signature must be verified on any electronic copies.

FGA PROJECT NUMBER
20037

ISSUE DATE
05-13-21

REVISIONS
1 DATE: 07-12-21
2 DATE: 04-29-22
3 DATE: 06-20-22
4 DATE: 08-17-22

SHEET NUMBER
A2.1
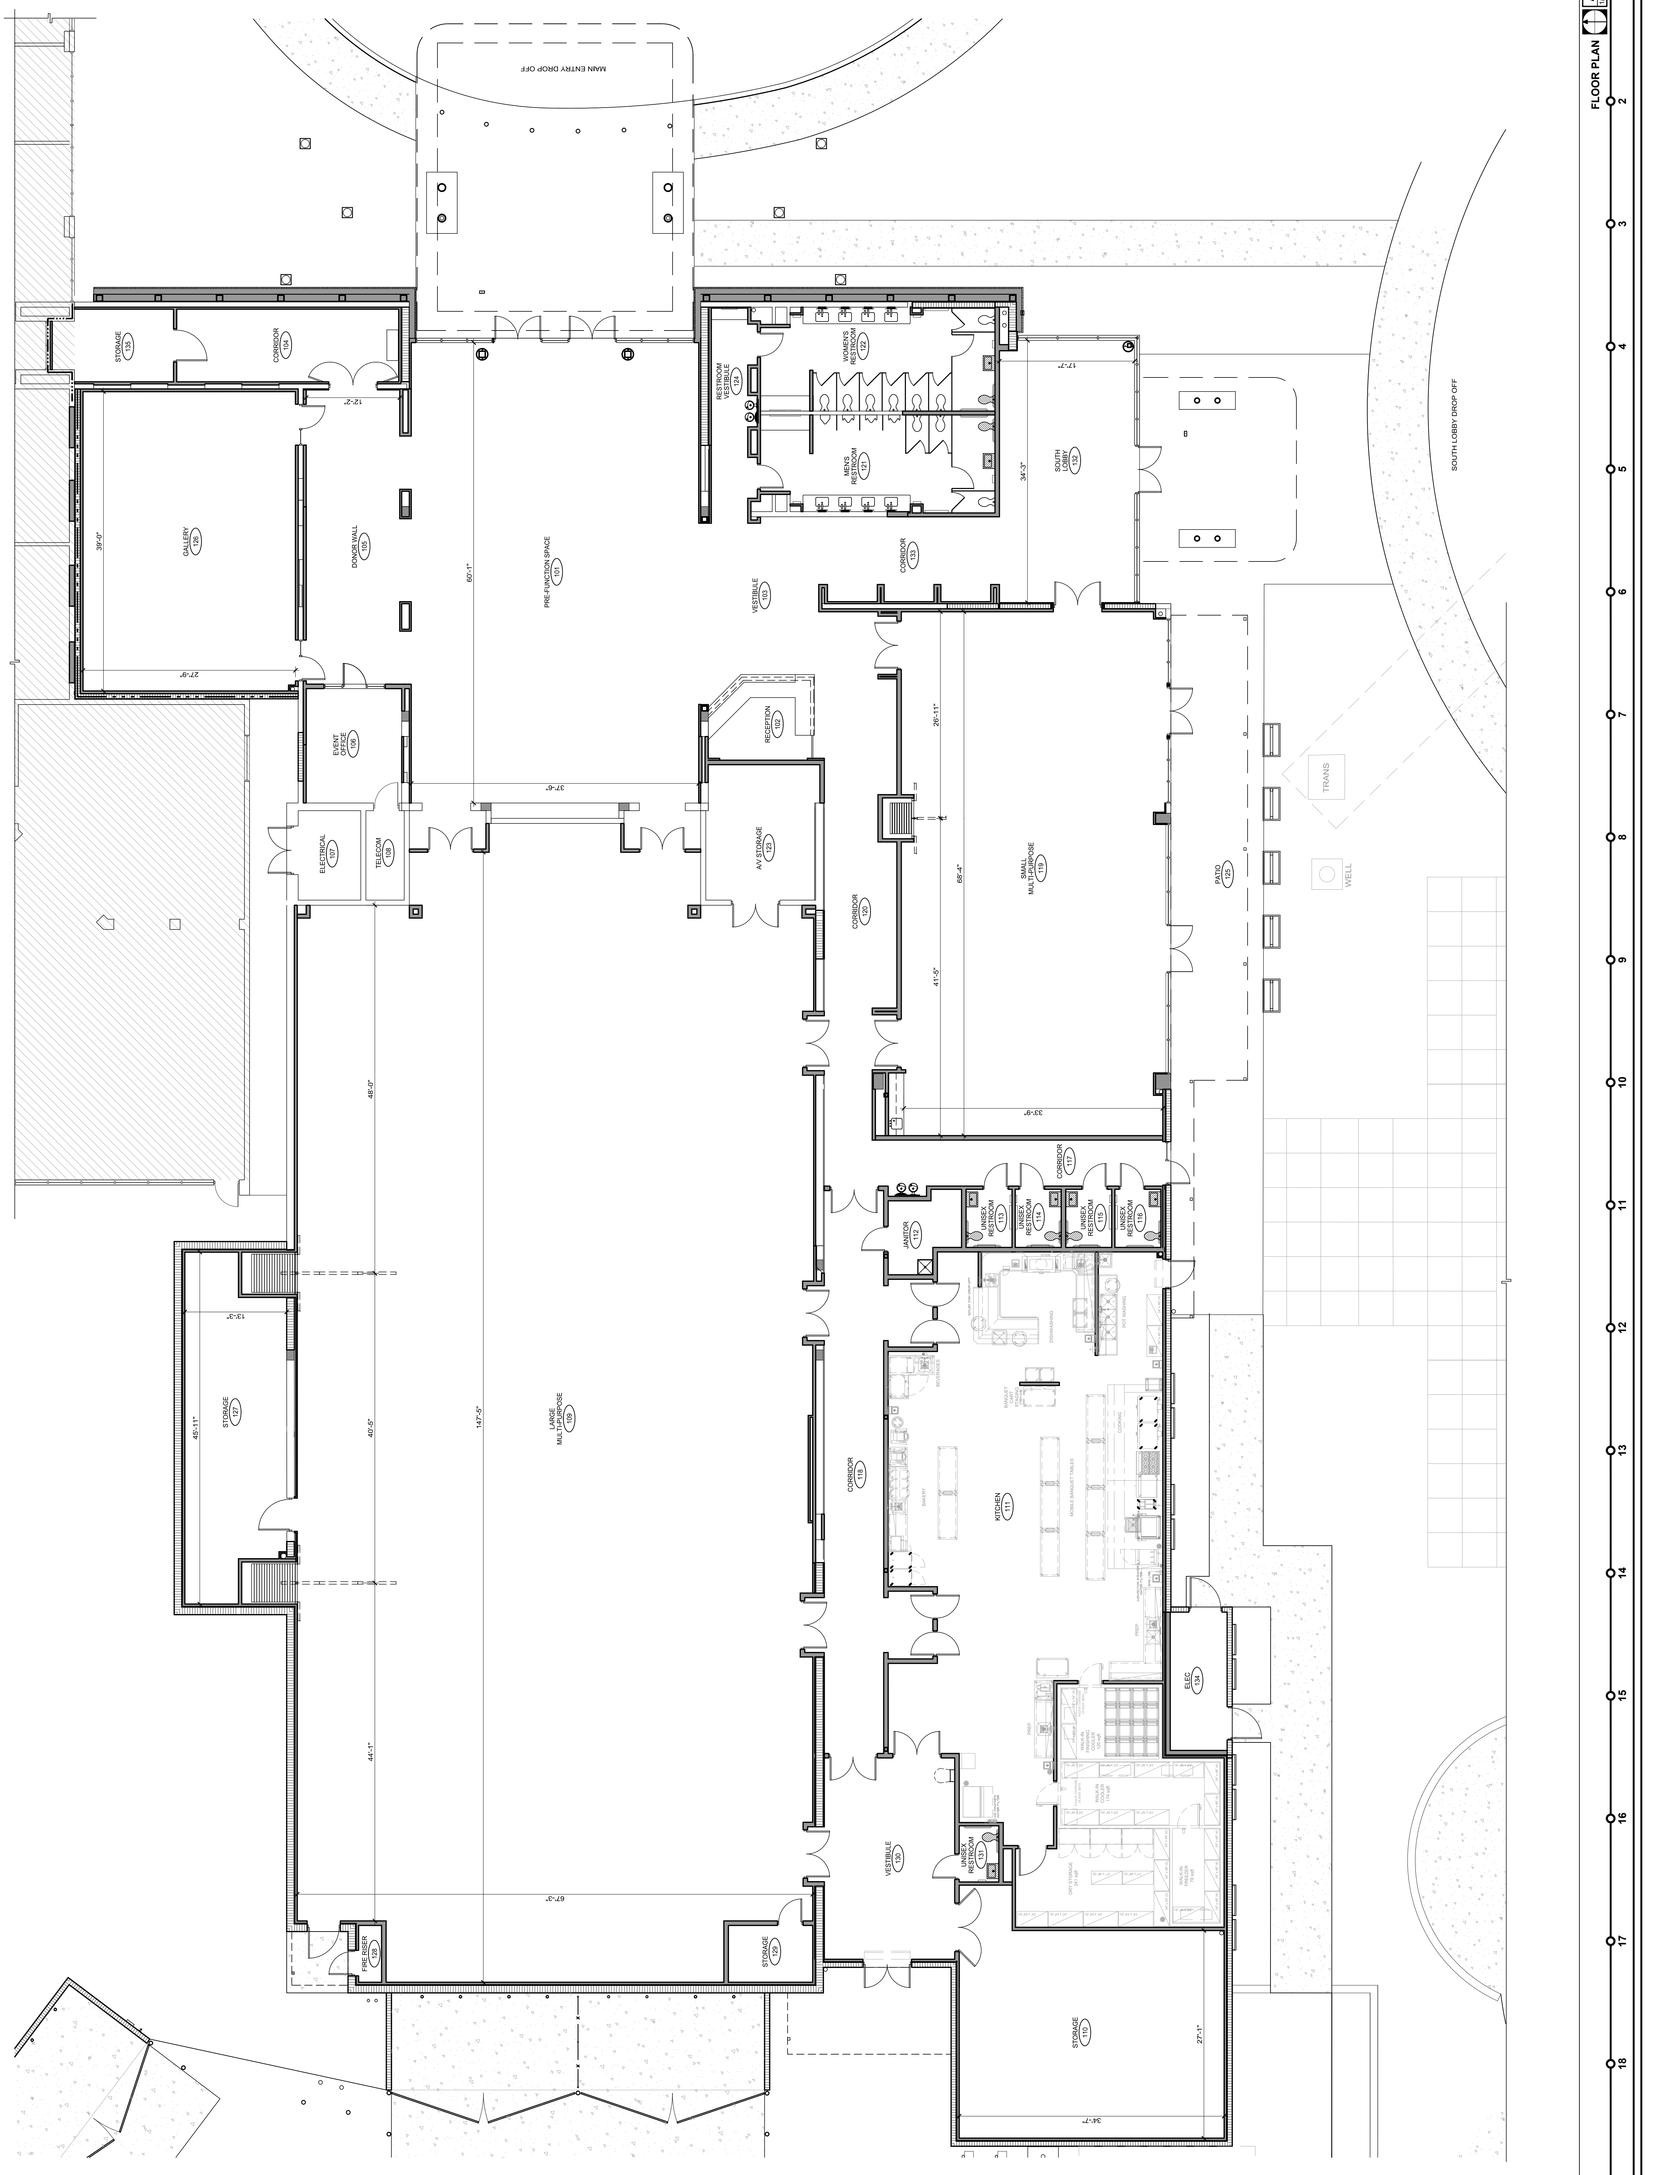
FLOOR PLAN 1 A1 1/8"=1'